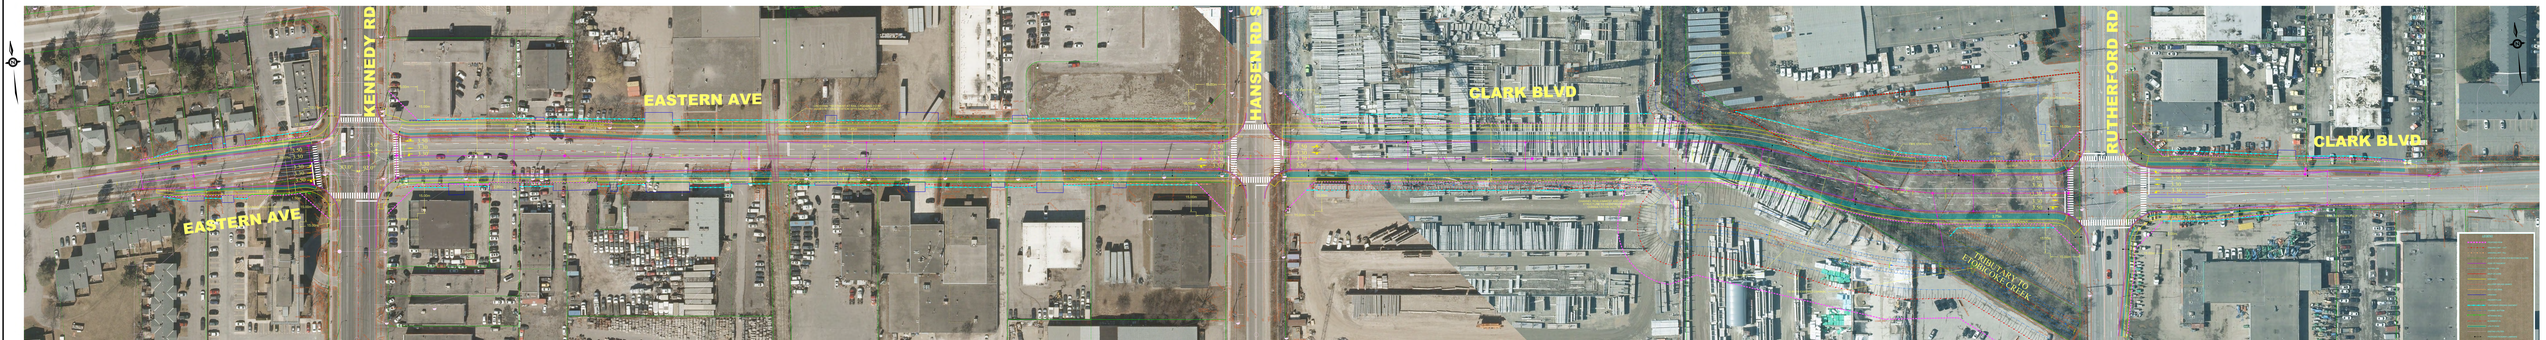

CLARK BLVD EA
ILLUMINATION PLAN LAYOUT

1	2017-07-18	CONSTRUCTIONS SET	
0	2017-06-30	CONSTRUCTIONS SET	

HDR

Dallas County Public Works & Engineering Capital Works

PLAN

ST A 0+000 - 1+240

CLARK BLVD EA

SK-01